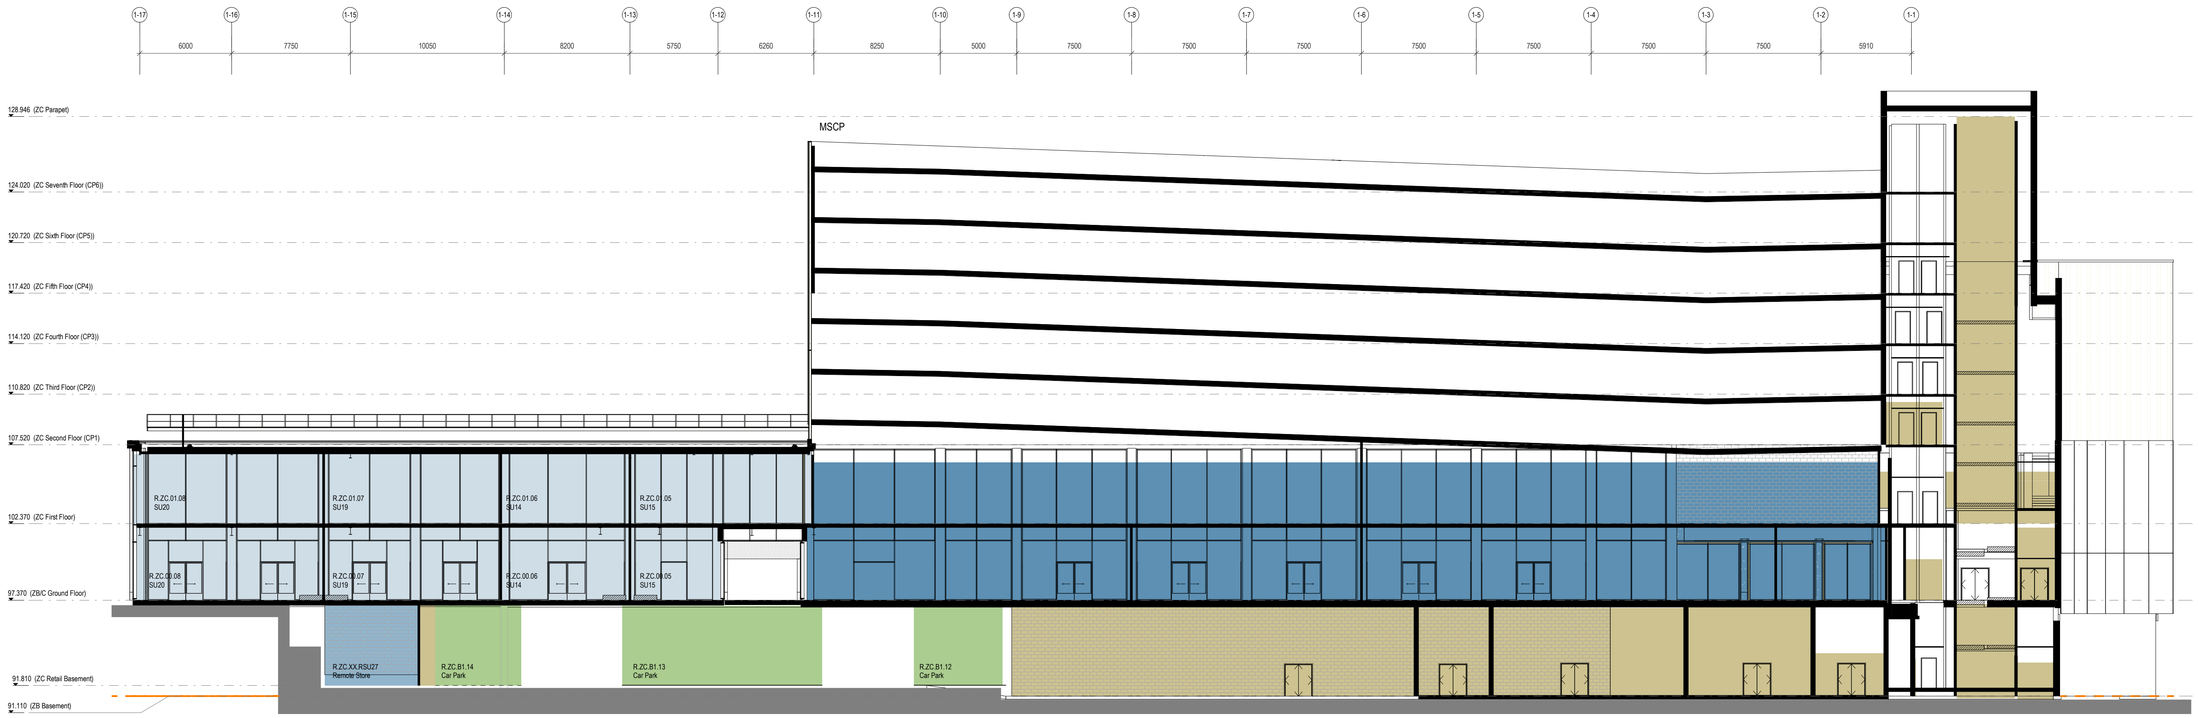

C Section C
1 : 200

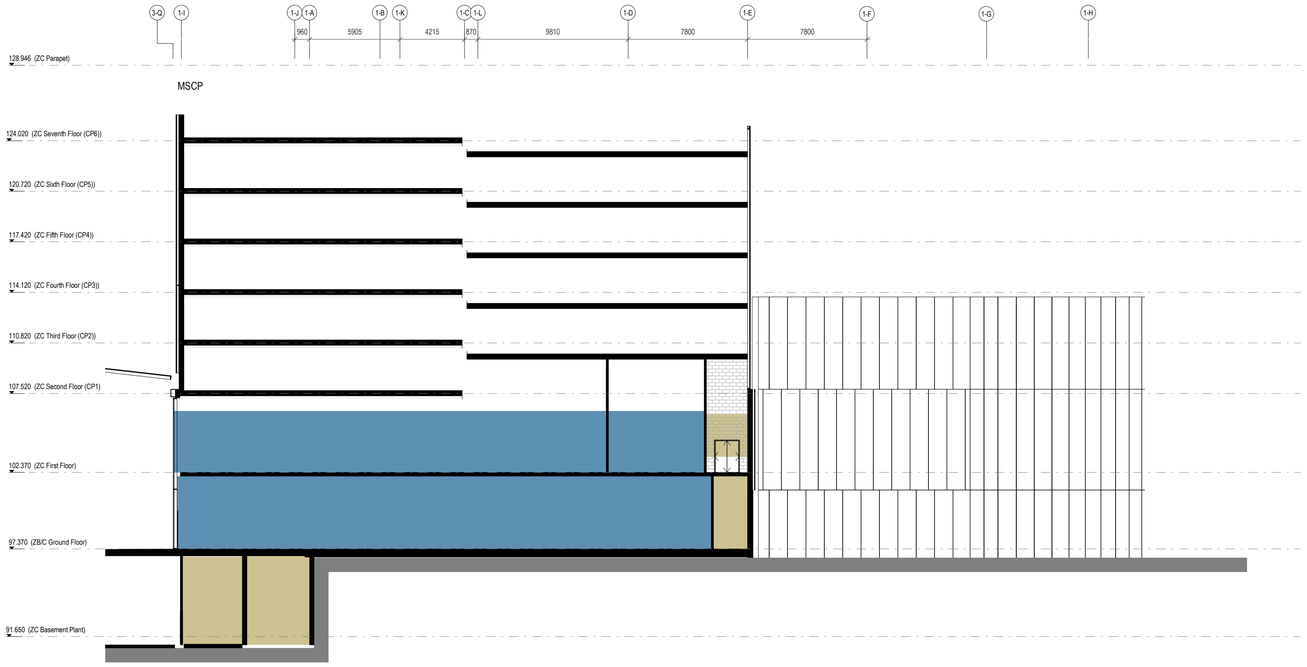

D Section D
1 : 200

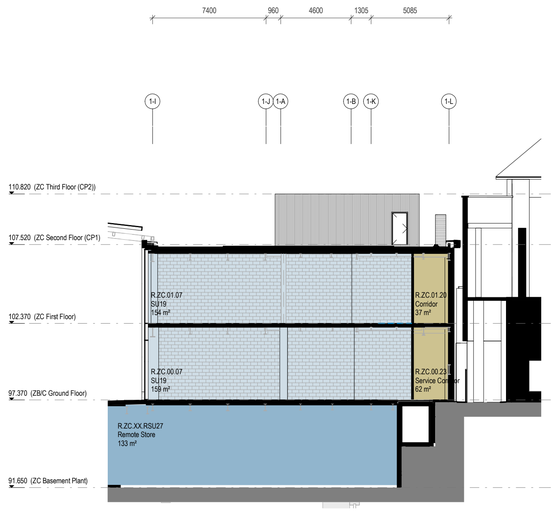

D2 Section D2
1 : 200

Notes:
- This drawing is copyright.
- Do not scale dimensions from this drawing.
- This drawing is to be read in conjunction with all other relevant drawings.
- All discrepancies on this drawing are to be reported to the architect.
- Do not modify any element of this drawing.
- Use drawing only for purpose(s) issued.

North Sign / Key Plan

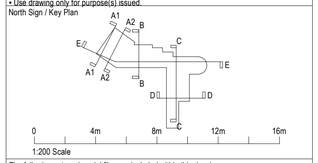

The following external model files are included within this drawing:

Rev	Date	Revision Notes	Drawn	Review
P06	15/01/19	Planning Issue	JH	EA
P05	09/12/19	S3 - Suitable for Review and Comment	JH	EA
P04	20/12/18	S3 - Suitable for Review and Comment	JH	EA
P03	13/12/18	S3 - Suitable for Review and Comment	JH	EA
P02	10/12/18	S3 - Suitable for Review and Comment	EA	SL
P01	27/9/17	D2 - Suitable for Tender	WL	SL

Client
Barnsley Metropolitan Borough Council

IBI Intelligence Buildings Infrastructure
www.ibigroup.com

Project
The Glass Works, Barnsley
Development Sites ZB & ZC

Drawing Title
ZC - GA Sections

Job Number	Date Created	PAS 1192 Status Code
50727	17/01/17	
Scale@A1	Purpose	
1 : 200	Planning	

Drawing Number
BGW2-IBI-ZC-XX-SE-A-G200-0001

Revision
P06